


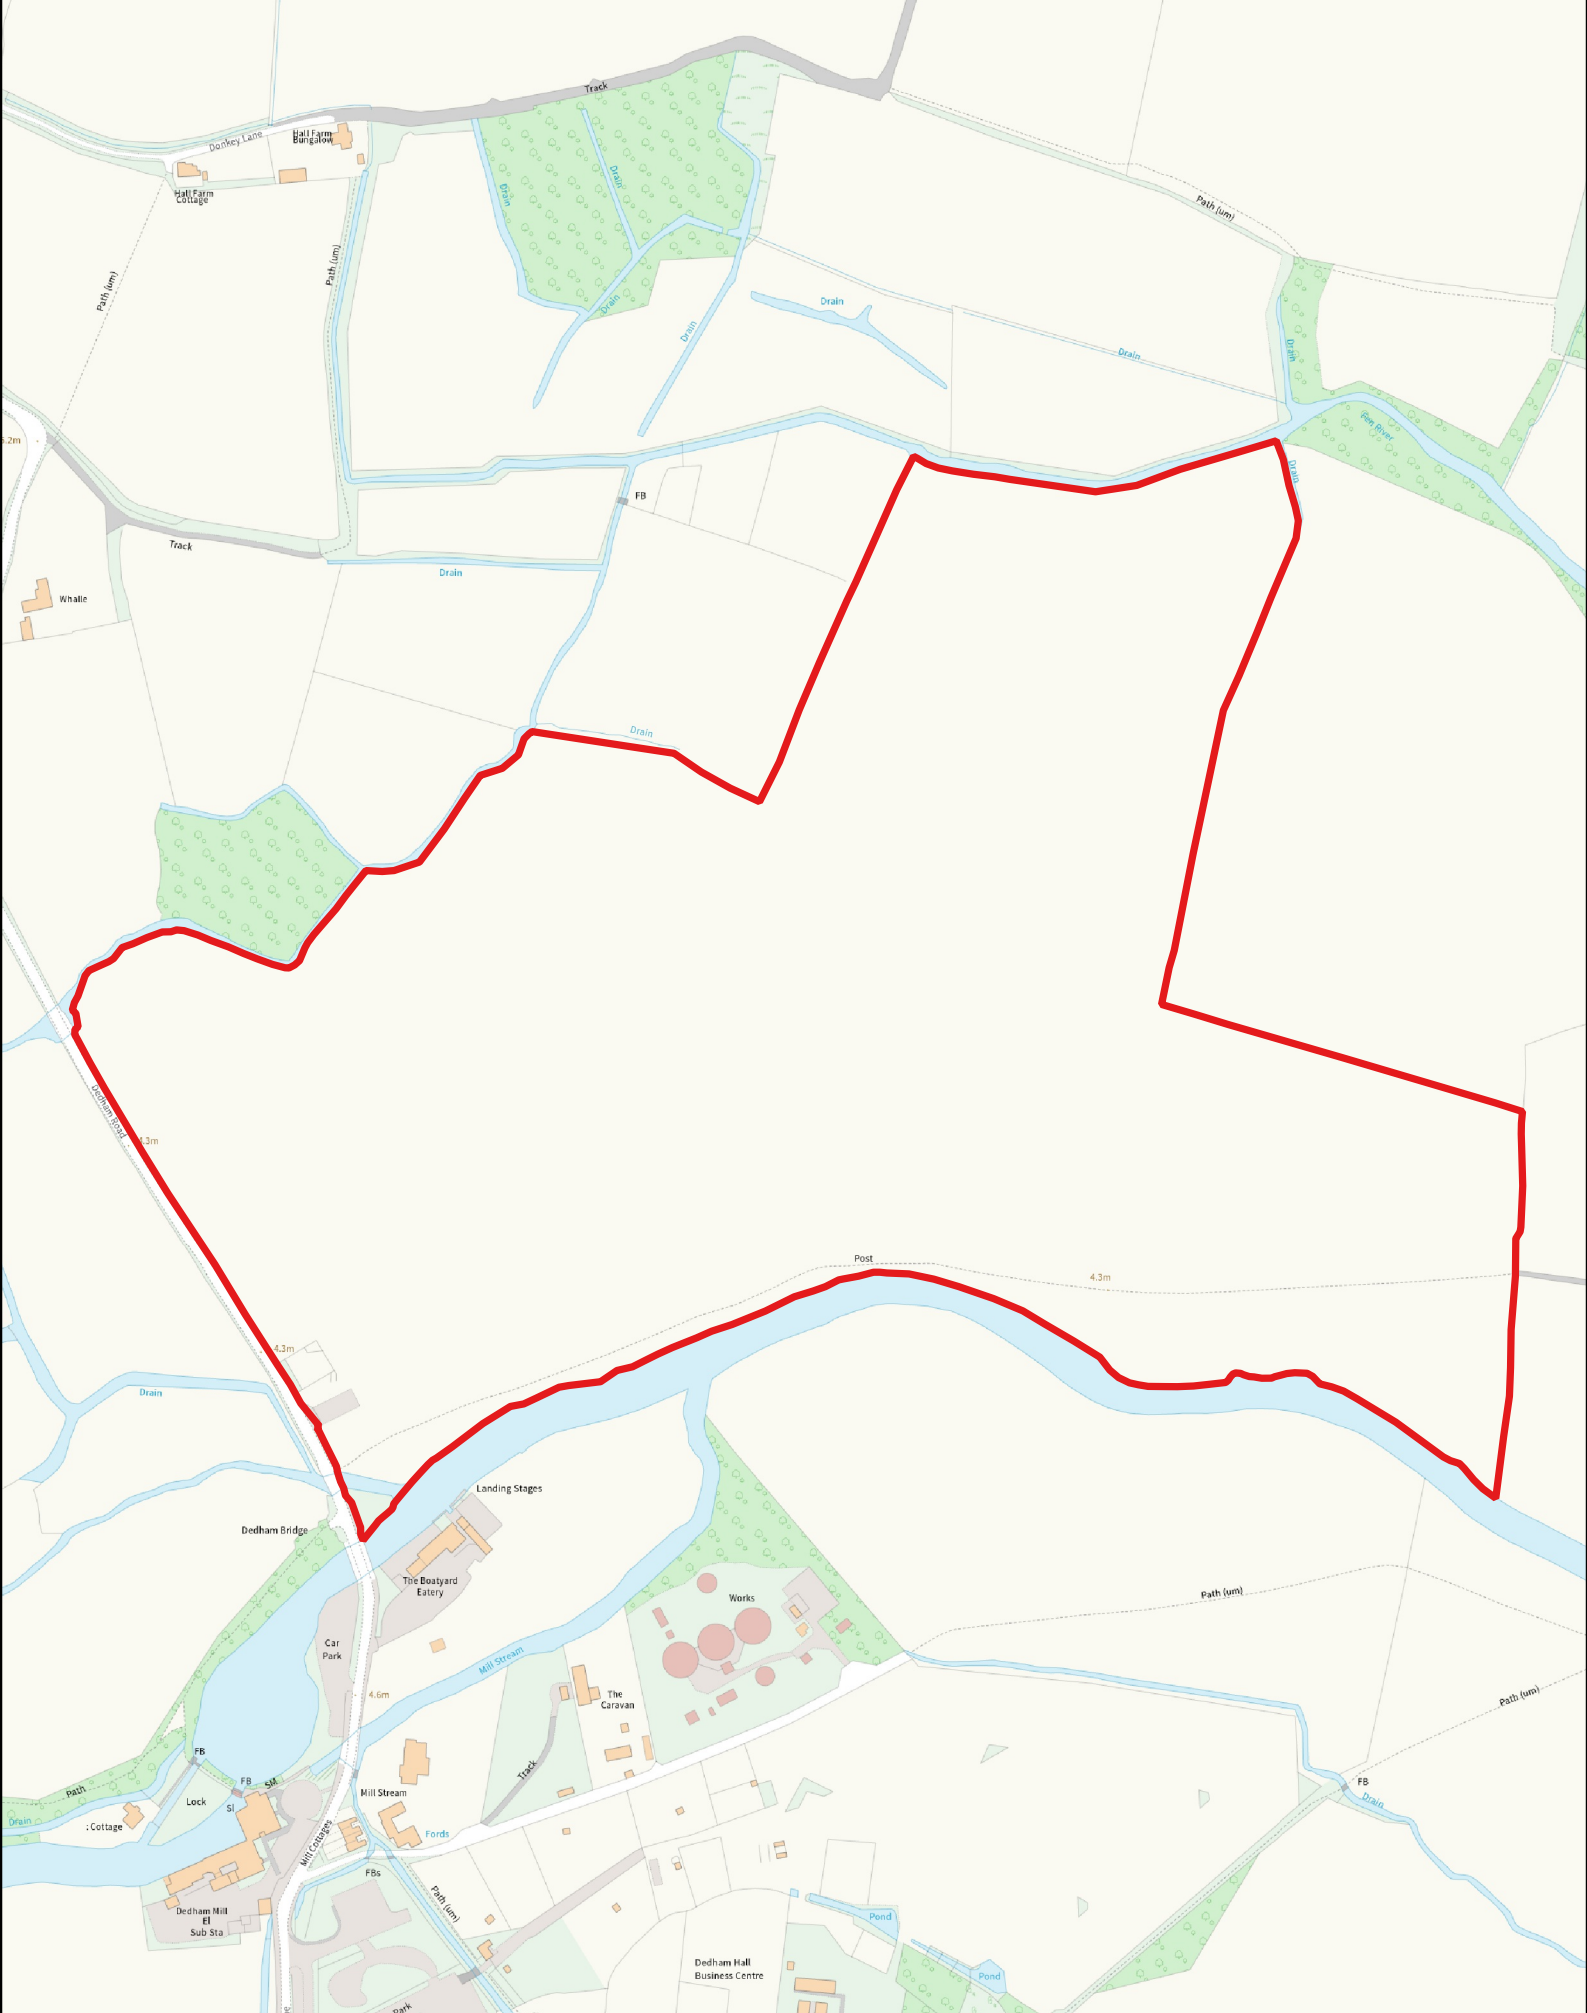

## Enforcement Notice - EN/26/00216

Land on the East side of  
Dedham Road  
Stratford St Mary

Created on:  
23/06/2026

SCALE :  
1:4000



© Crown copyright and  
database rights 2025  
Ordnance Survey Licence  
number 100023274

