PREMISES LICENCE PLAN

ENTRANCE / EXIT FROM CAR PARK

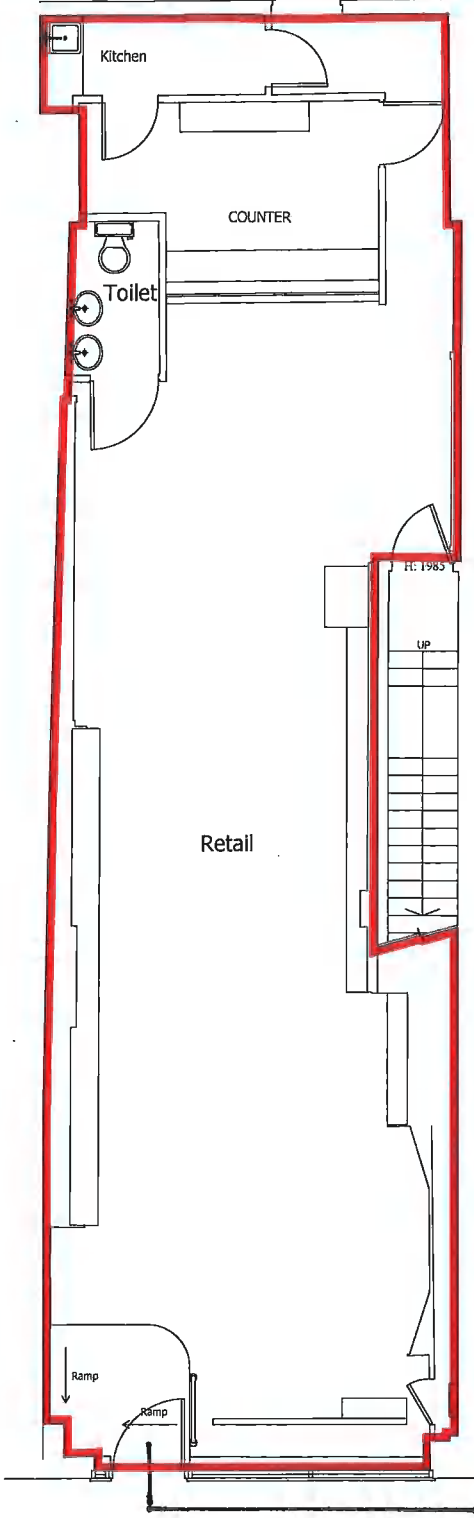

Ground Floor Plan

0 1 2 3 4 5m

= GAMING AREA TO BE LICENSED

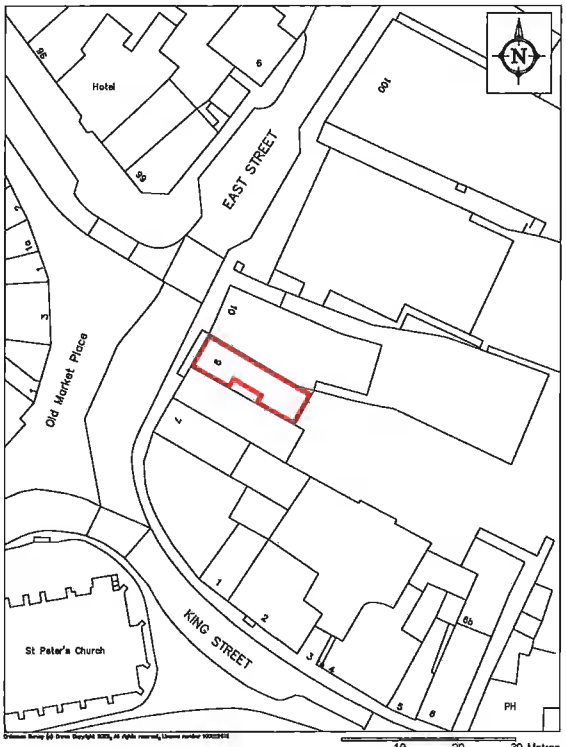

Location plan scale 1:1250

JENNINGS RACING LTD
(TRADING AS JENNINGSBET)

ENTRANCE FROM PUBLIC HIGHWAY

9 Old Market Place
Sudbury
Suffolk
CO10 1TL

Scale 1:100 @A4
Drawing no.: 60974_2
Date drawn: 28-07-2025
Revision: 0