




HM Land Registry
Official copy of
title plan

Title number **SK405941**
Ordnance Survey map reference **TM0633NW**
Scale **1:2500**
Administrative area **Suffolk: Babergh**

© Crown copyright and database rights 2022 Ordnance Survey AC0000651063.
You are not permitted to copy, sub-license, distribute or sell any of this data to third parties in any form.



reen the same points on the ground.

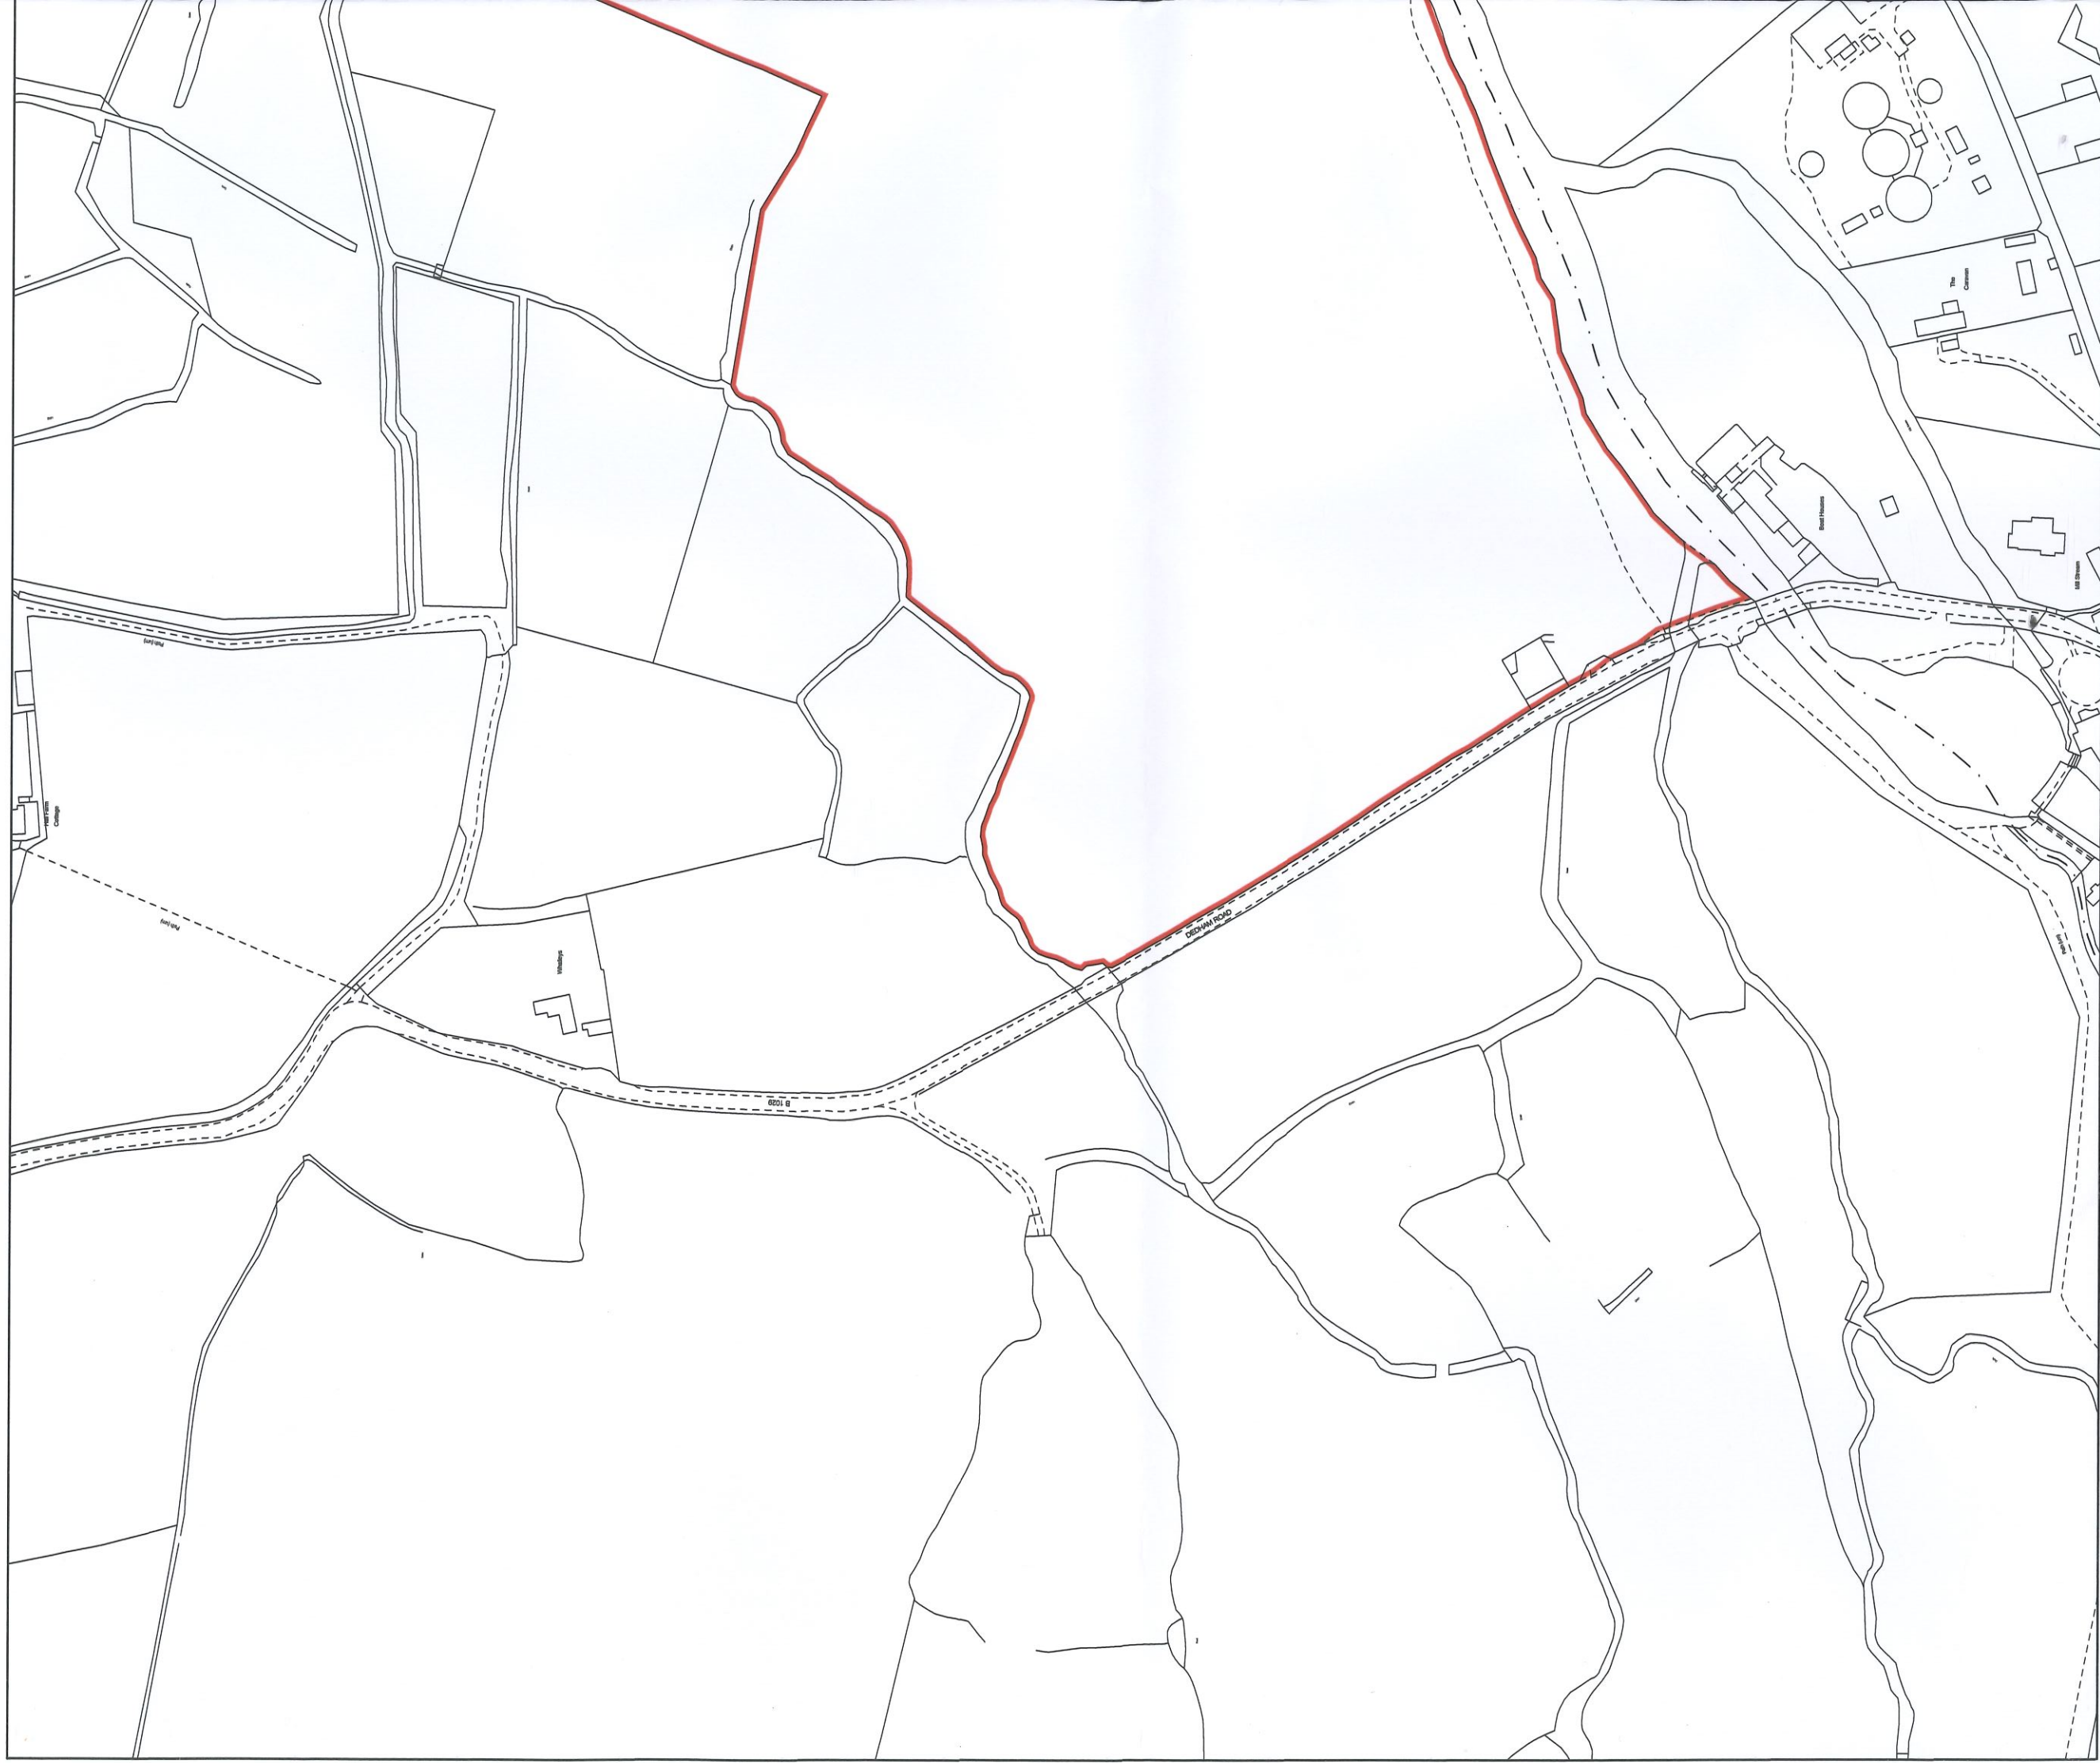

This official copy issued on 3 July 2026 shows the state of this title plan on 3 July 2026 at 10:03:13.

It is admissible in evidence to the same extent as the original (s.67 Land Registration Act 2002).

This title plan shows the general position, not the exact line, of the boundaries. It may be subject to distortions in scale. Measurements scaled from this plan may not match measurements

This title is dealt with by HM Land Registry, Durham Office.